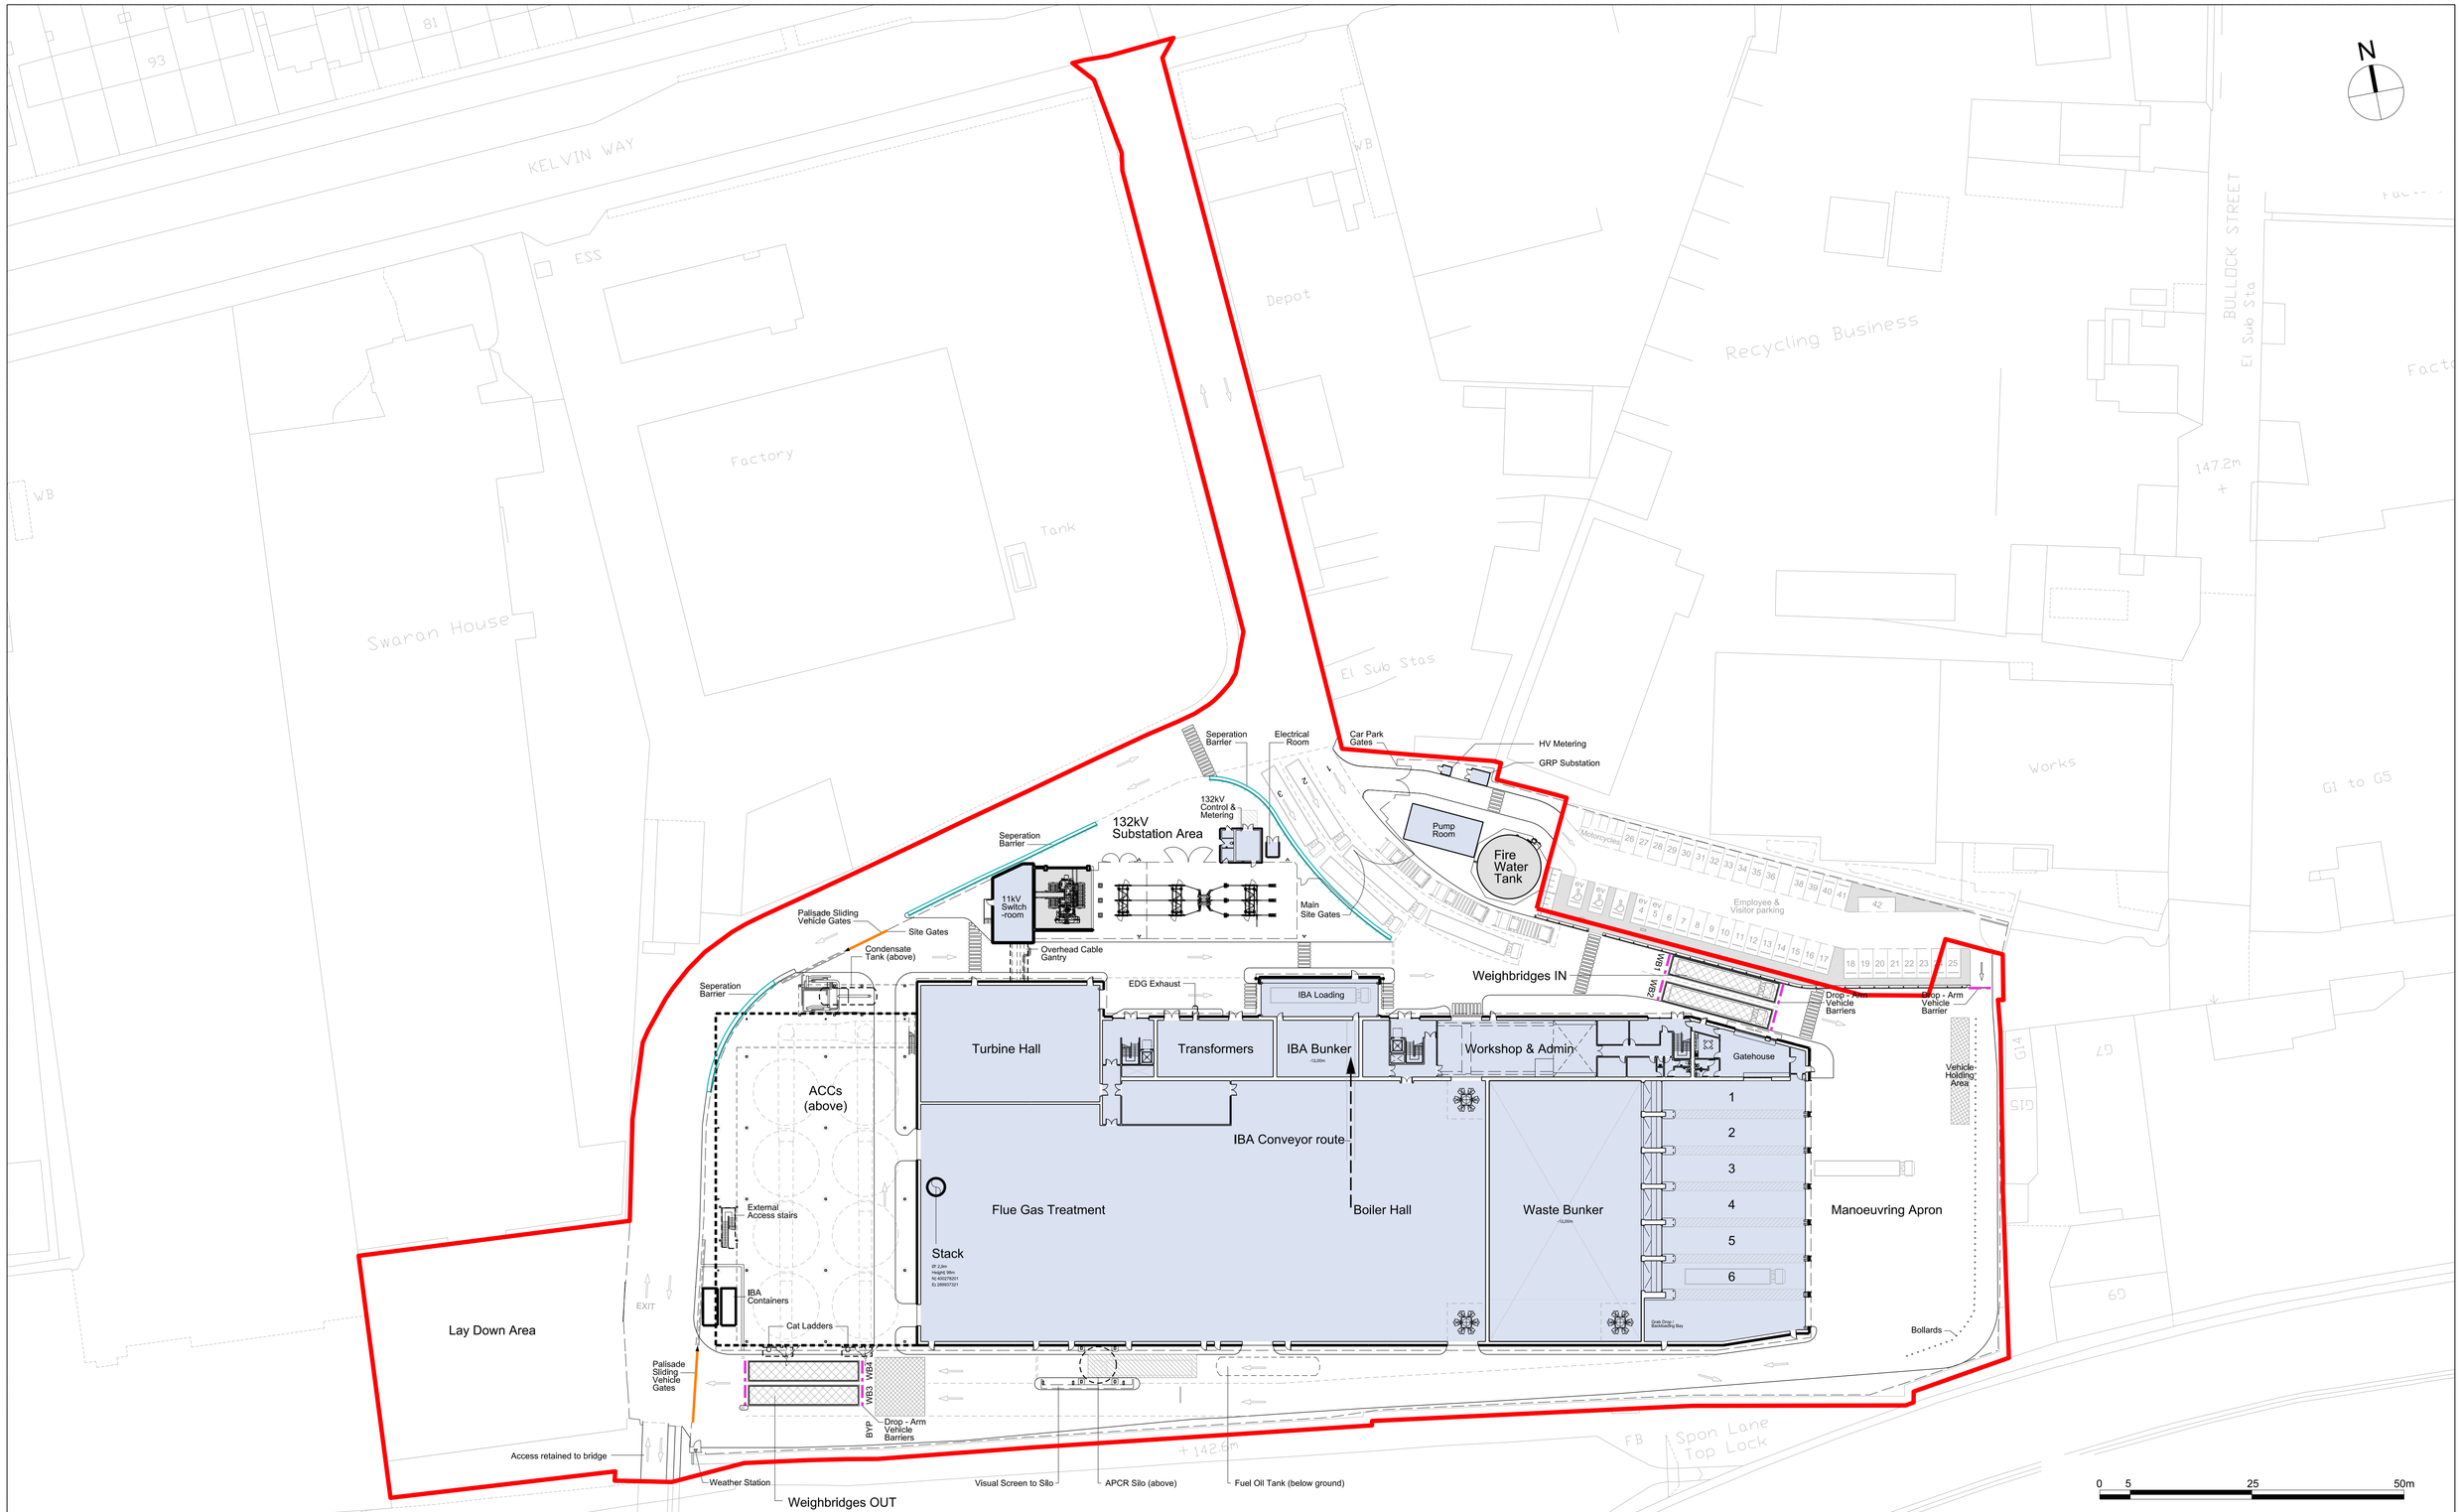

NOTE

1. THIS DRAWING IS COPYRIGHT GSDA LTD.
2. THE CONTRACTOR MUST NOT SCALE FROM THE DRAWING ALL DIMENSIONS TO BE TAKEN FROM DIMENSION STRINGS.
3. WHERE ANY DISCREPANCIES ARE FOUND BETWEEN DIMENSIONS THESE MUST BE BROUGHT TO THE ATTENTION OF THE ARCHITECTS FOR RESOLUTION.
4. WHERE DISCREPANCIES EXIST BETWEEN REFERENCE OR ASSEMBLY DRAWINGS & DETAIL DRAWINGS, THE LATTER TAKE PREFERENCE.

Main Site Red Line Boundary

©Crown copyright and database rights 2025 AC0000808122

PROJECT: WTI KELVIN

DRAWING: Proposed Site Layout

FOR INFORMATION

1:500@A1 SCALE

25/05/27 DATE

1410_PL1161 DWG. NO.

C REVISION

-	22/12/09	Issued for Information	C	25/05/27	Issued for Information		
A	24/08/19	Issued for Information					
B	25/01/06	Issued for Information					

enfinium
A BETTER PARTNER. A CLEANER WORLD.

GSDA
GARRY STEWART DESIGN ASSOCIATES
01 Meadlake Place, Thorpe Lea Rd, Egham, Surrey
TW20 8HE, United Kingdom
T +44 (0)7391 285231